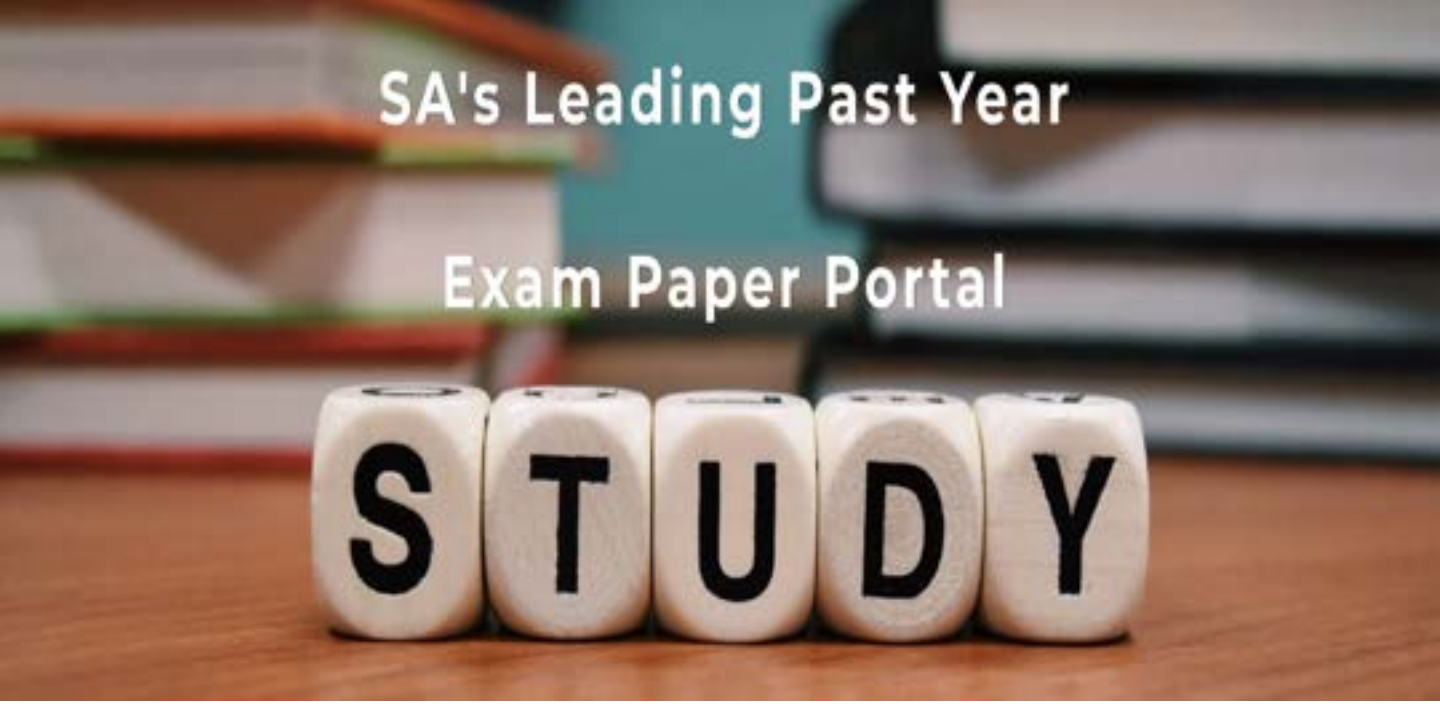

You have Downloaded, yet Another Great Resource to assist you with your Studies ☺

Thank You for Supporting SA Exam Papers

Your Leading Past Year Exam Paper Resource Portal

Visit us @ www.saexampapers.co.za

SA EXAM PAPERS

ANSWERS		
1	6	1
2	ISLAND IN KITCHEN	1
3	2009-351	1
4	P MSOMI	1
5	1:100	1
6	GUTTER	1
7	FFL/FINISHED FLOOR LEVEL	1
8	NGL/GL	1
9	BUILT-IN CUPBOARD	1
10	WC	1
11	NORTH POINT	1
12	FLOOR PLAN	1
13	SOUTH ELEVATION	1
14	C; B; A; F; H	5
15		4
16	18°	1
17	BLACK	1
18	41,2	3
19	82,64 m²	3

TOTAL: 30

15.

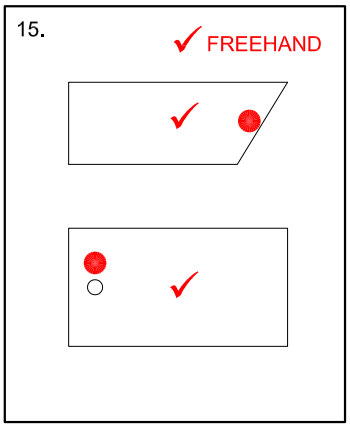

PAPER 1 QUESTION 1
GRADE 12 NOVEMBER 2009
MEMORANDUM

Copyright reserved

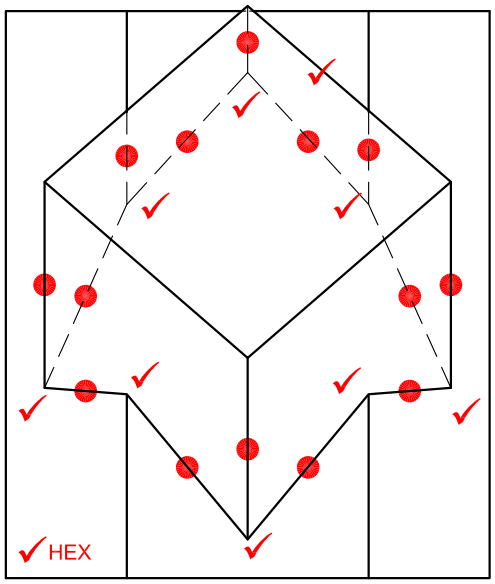

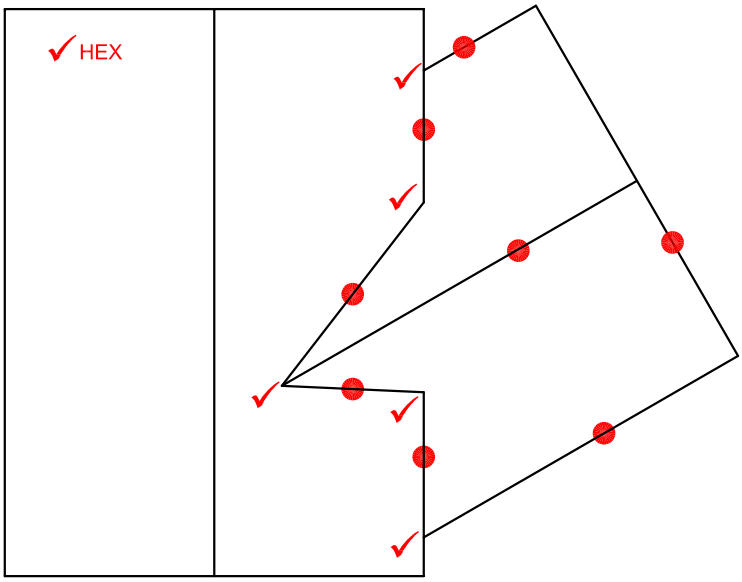

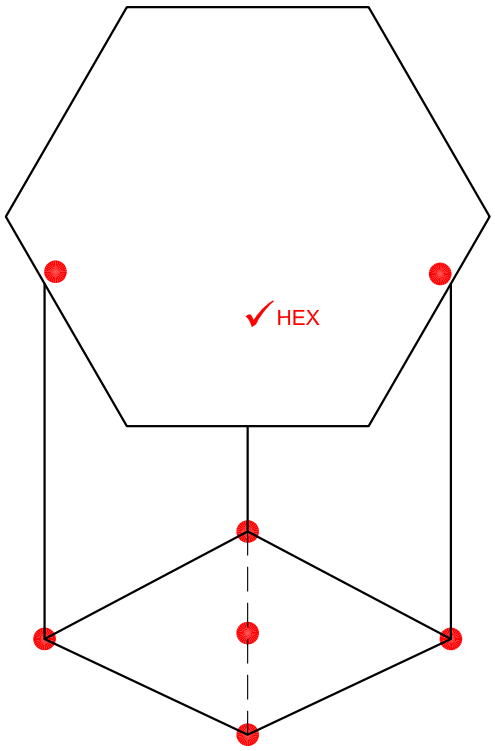

CONSTRUCTION AND PROJECTION OF SQUARE 2

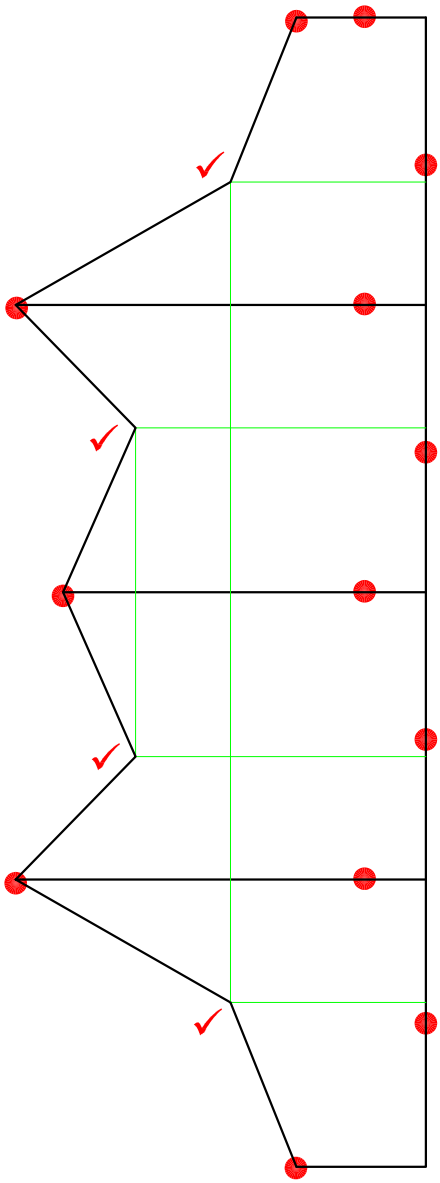

DEVELOPMENT

ASSESSMENT CRITERIA

TOP VIEW + CONSTR	6½
FRONT VIEW	17
LEFT VIEW	10
DEVELOPMENT	10½
TOTAL	**44**

PAPER 1 QUESTION 2
GRADE 12 NOVEMBER 2009
MEMORANDUM

Copyright reserved

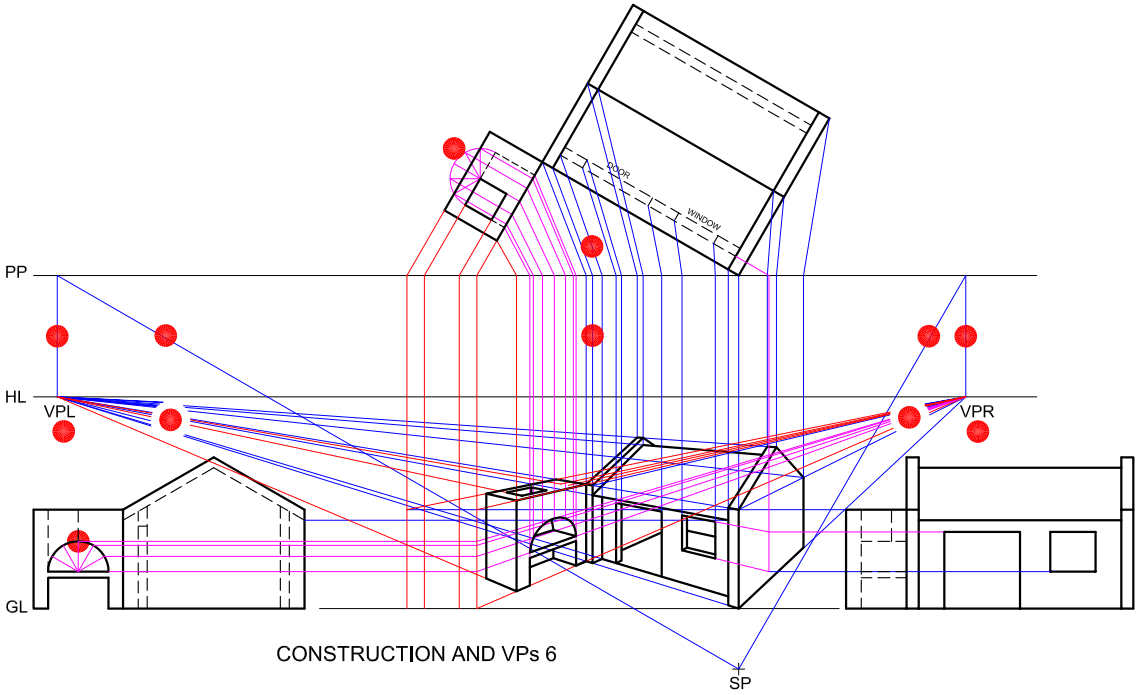

CONSTRUCTION AND VPs 6

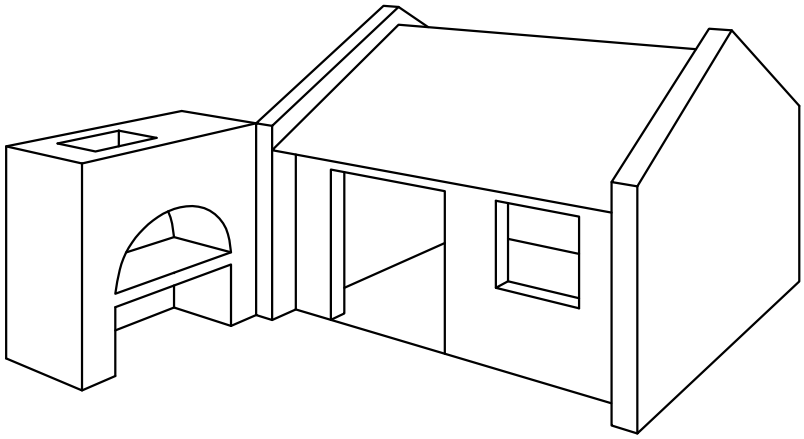

PART A

PART B

CIRCLE 3

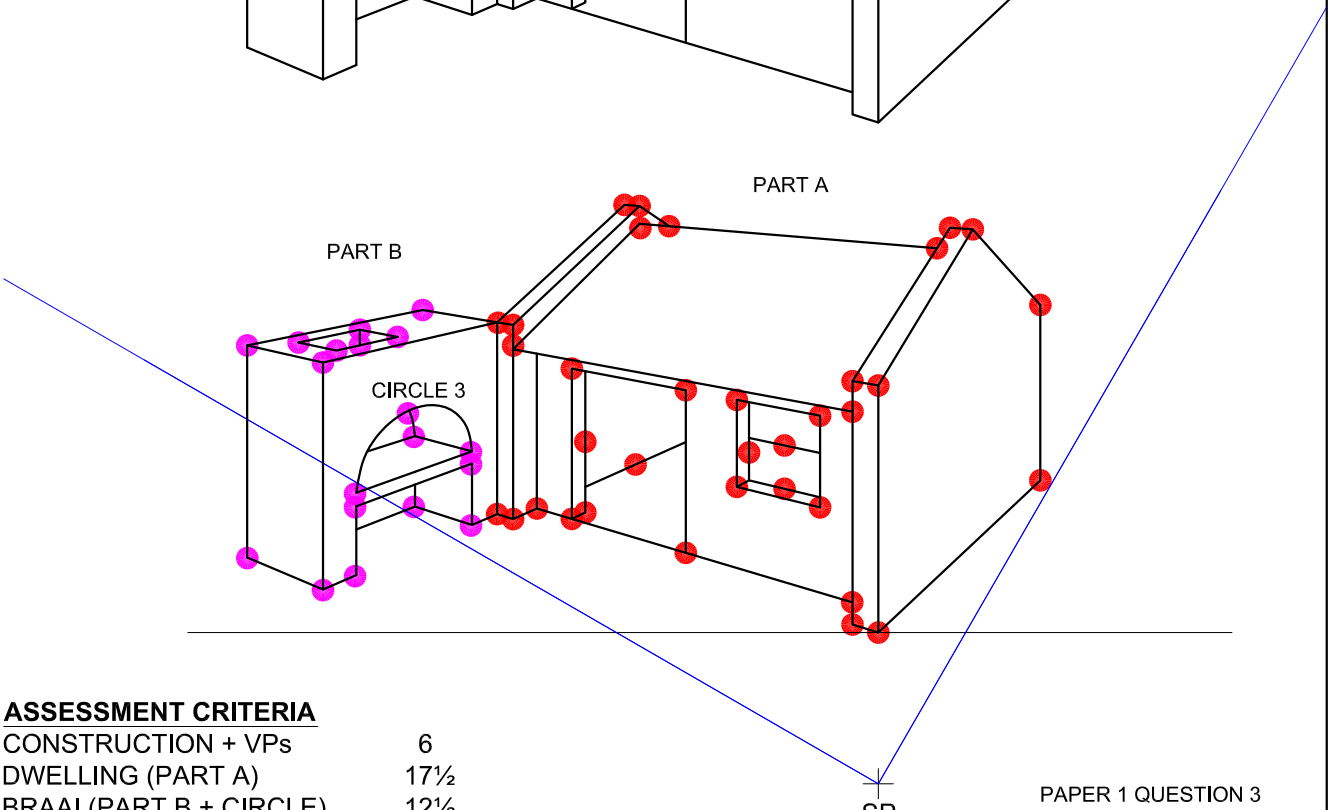

ASSESSMENT CRITERIA	
CONSTRUCTION + VPs	6
DWELLING (PART A)	17½
BRAAI (PART B + CIRCLE)	12½
TOTAL	**36**

PAPER 1 QUESTION 3
GRADE 12 NOVEMBER 2009
MEMORANDUM

Copyright reserved

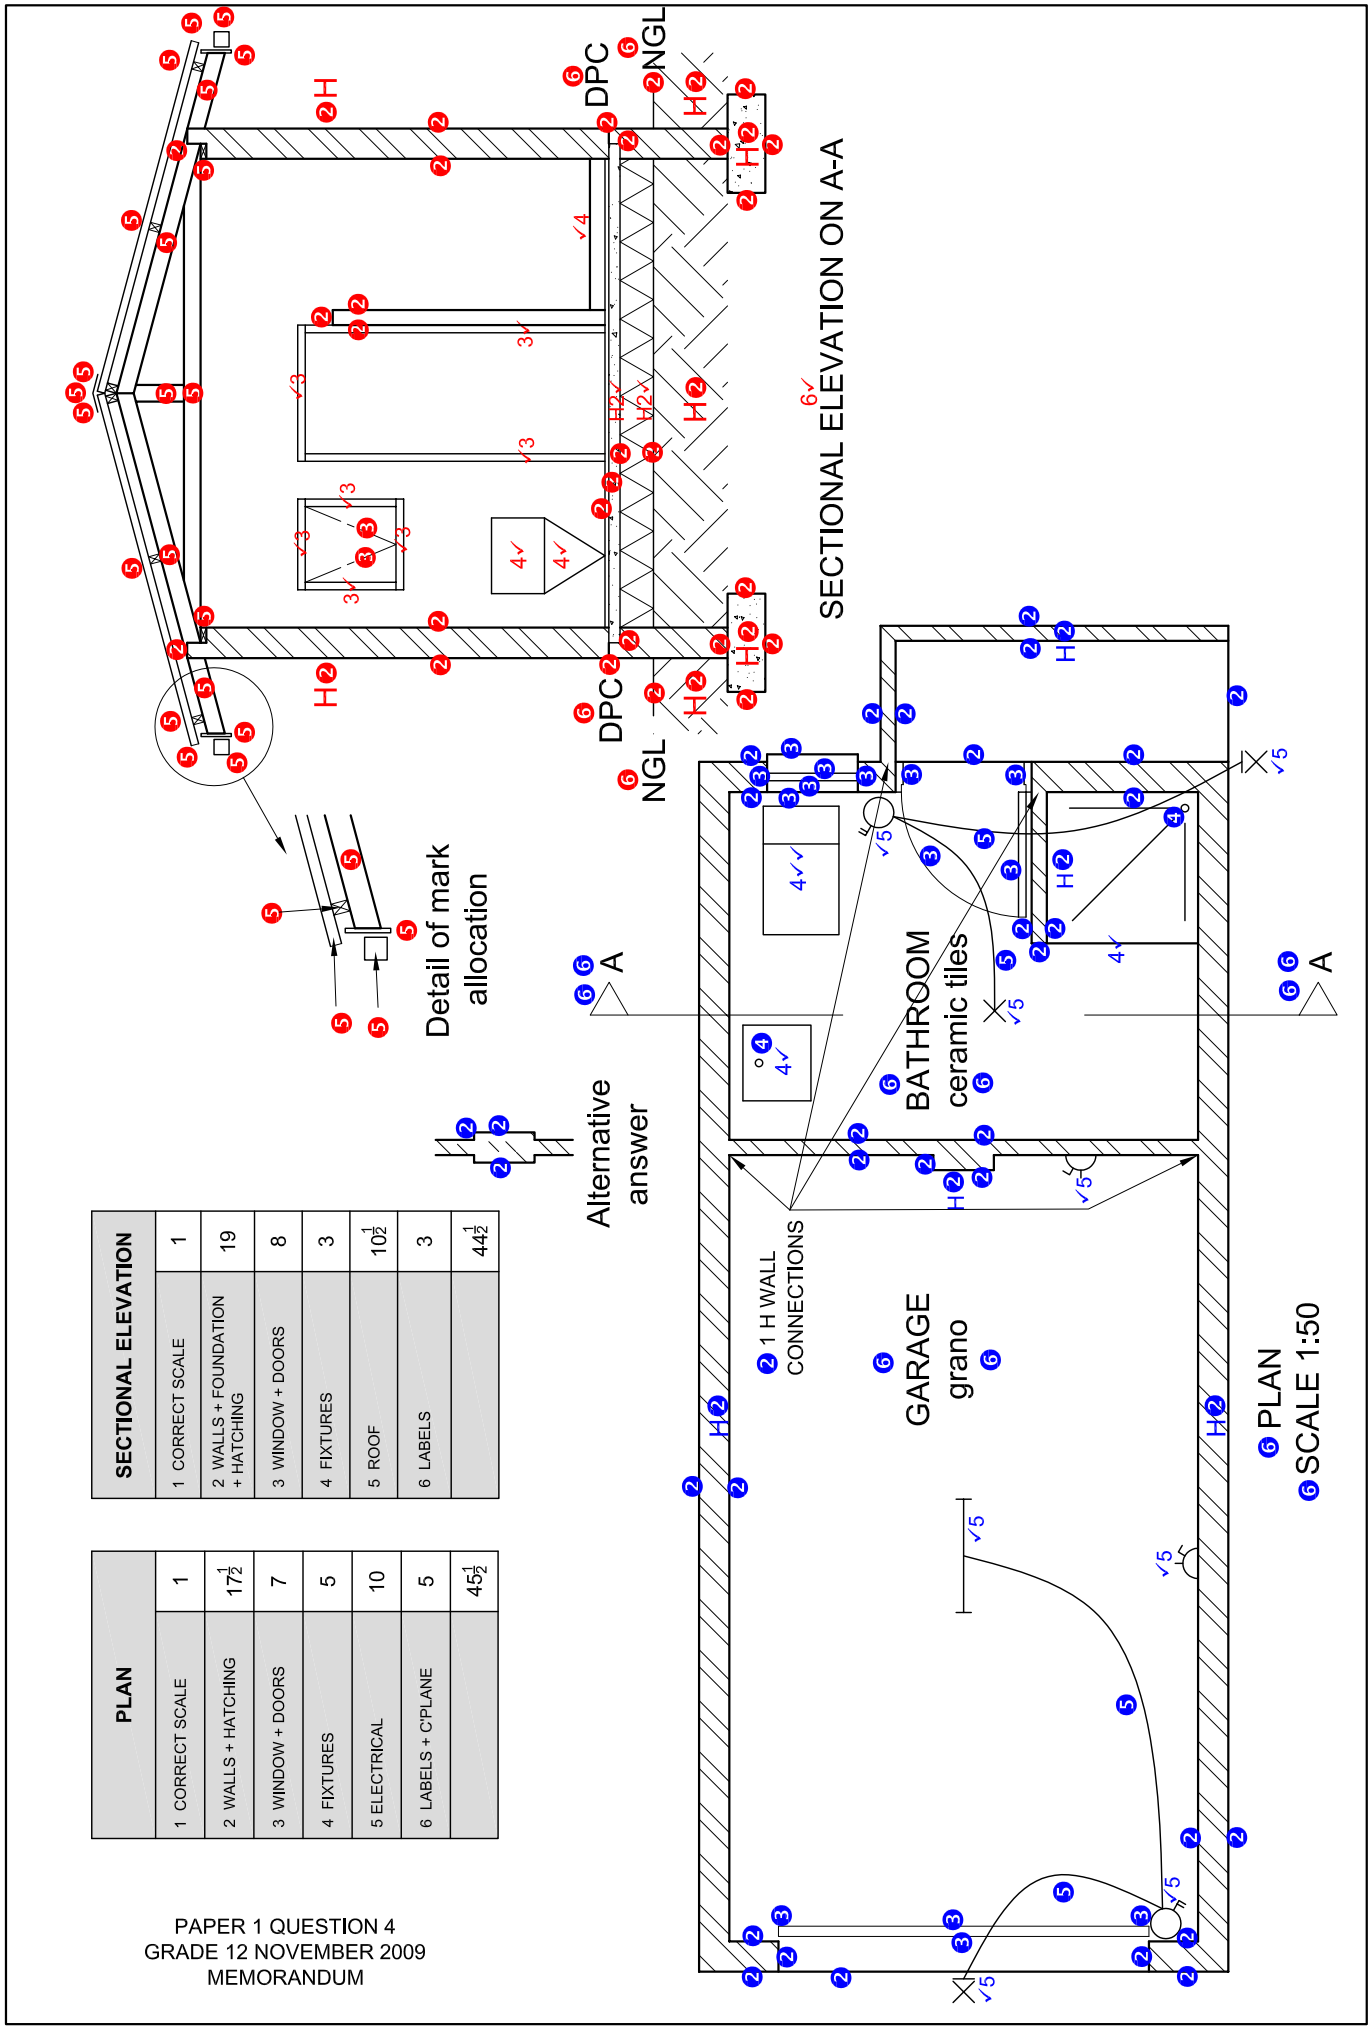

SECTIONAL ELEVATION	
1 CORRECT SCALE	1
2 WALLS + FOUNDATION + HATCHING	19
3 WINDOW + DOORS	8
4 FIXTURES	3
5 ROOF	$10\frac{1}{2}$
6 LABELS	3
	$44\frac{1}{2}$

PLAN	
1 CORRECT SCALE	1
2 WALLS + HATCHING	$17\frac{1}{2}$
3 WINDOW + DOORS	7
4 FIXTURES	5
5 ELECTRICAL	10
6 LABELS + C'PLANE	5
	$45\frac{1}{2}$

PAPER 1 QUESTION 4
GRADE 12 NOVEMBER 2009
MEMORANDUM

Copyright reserved